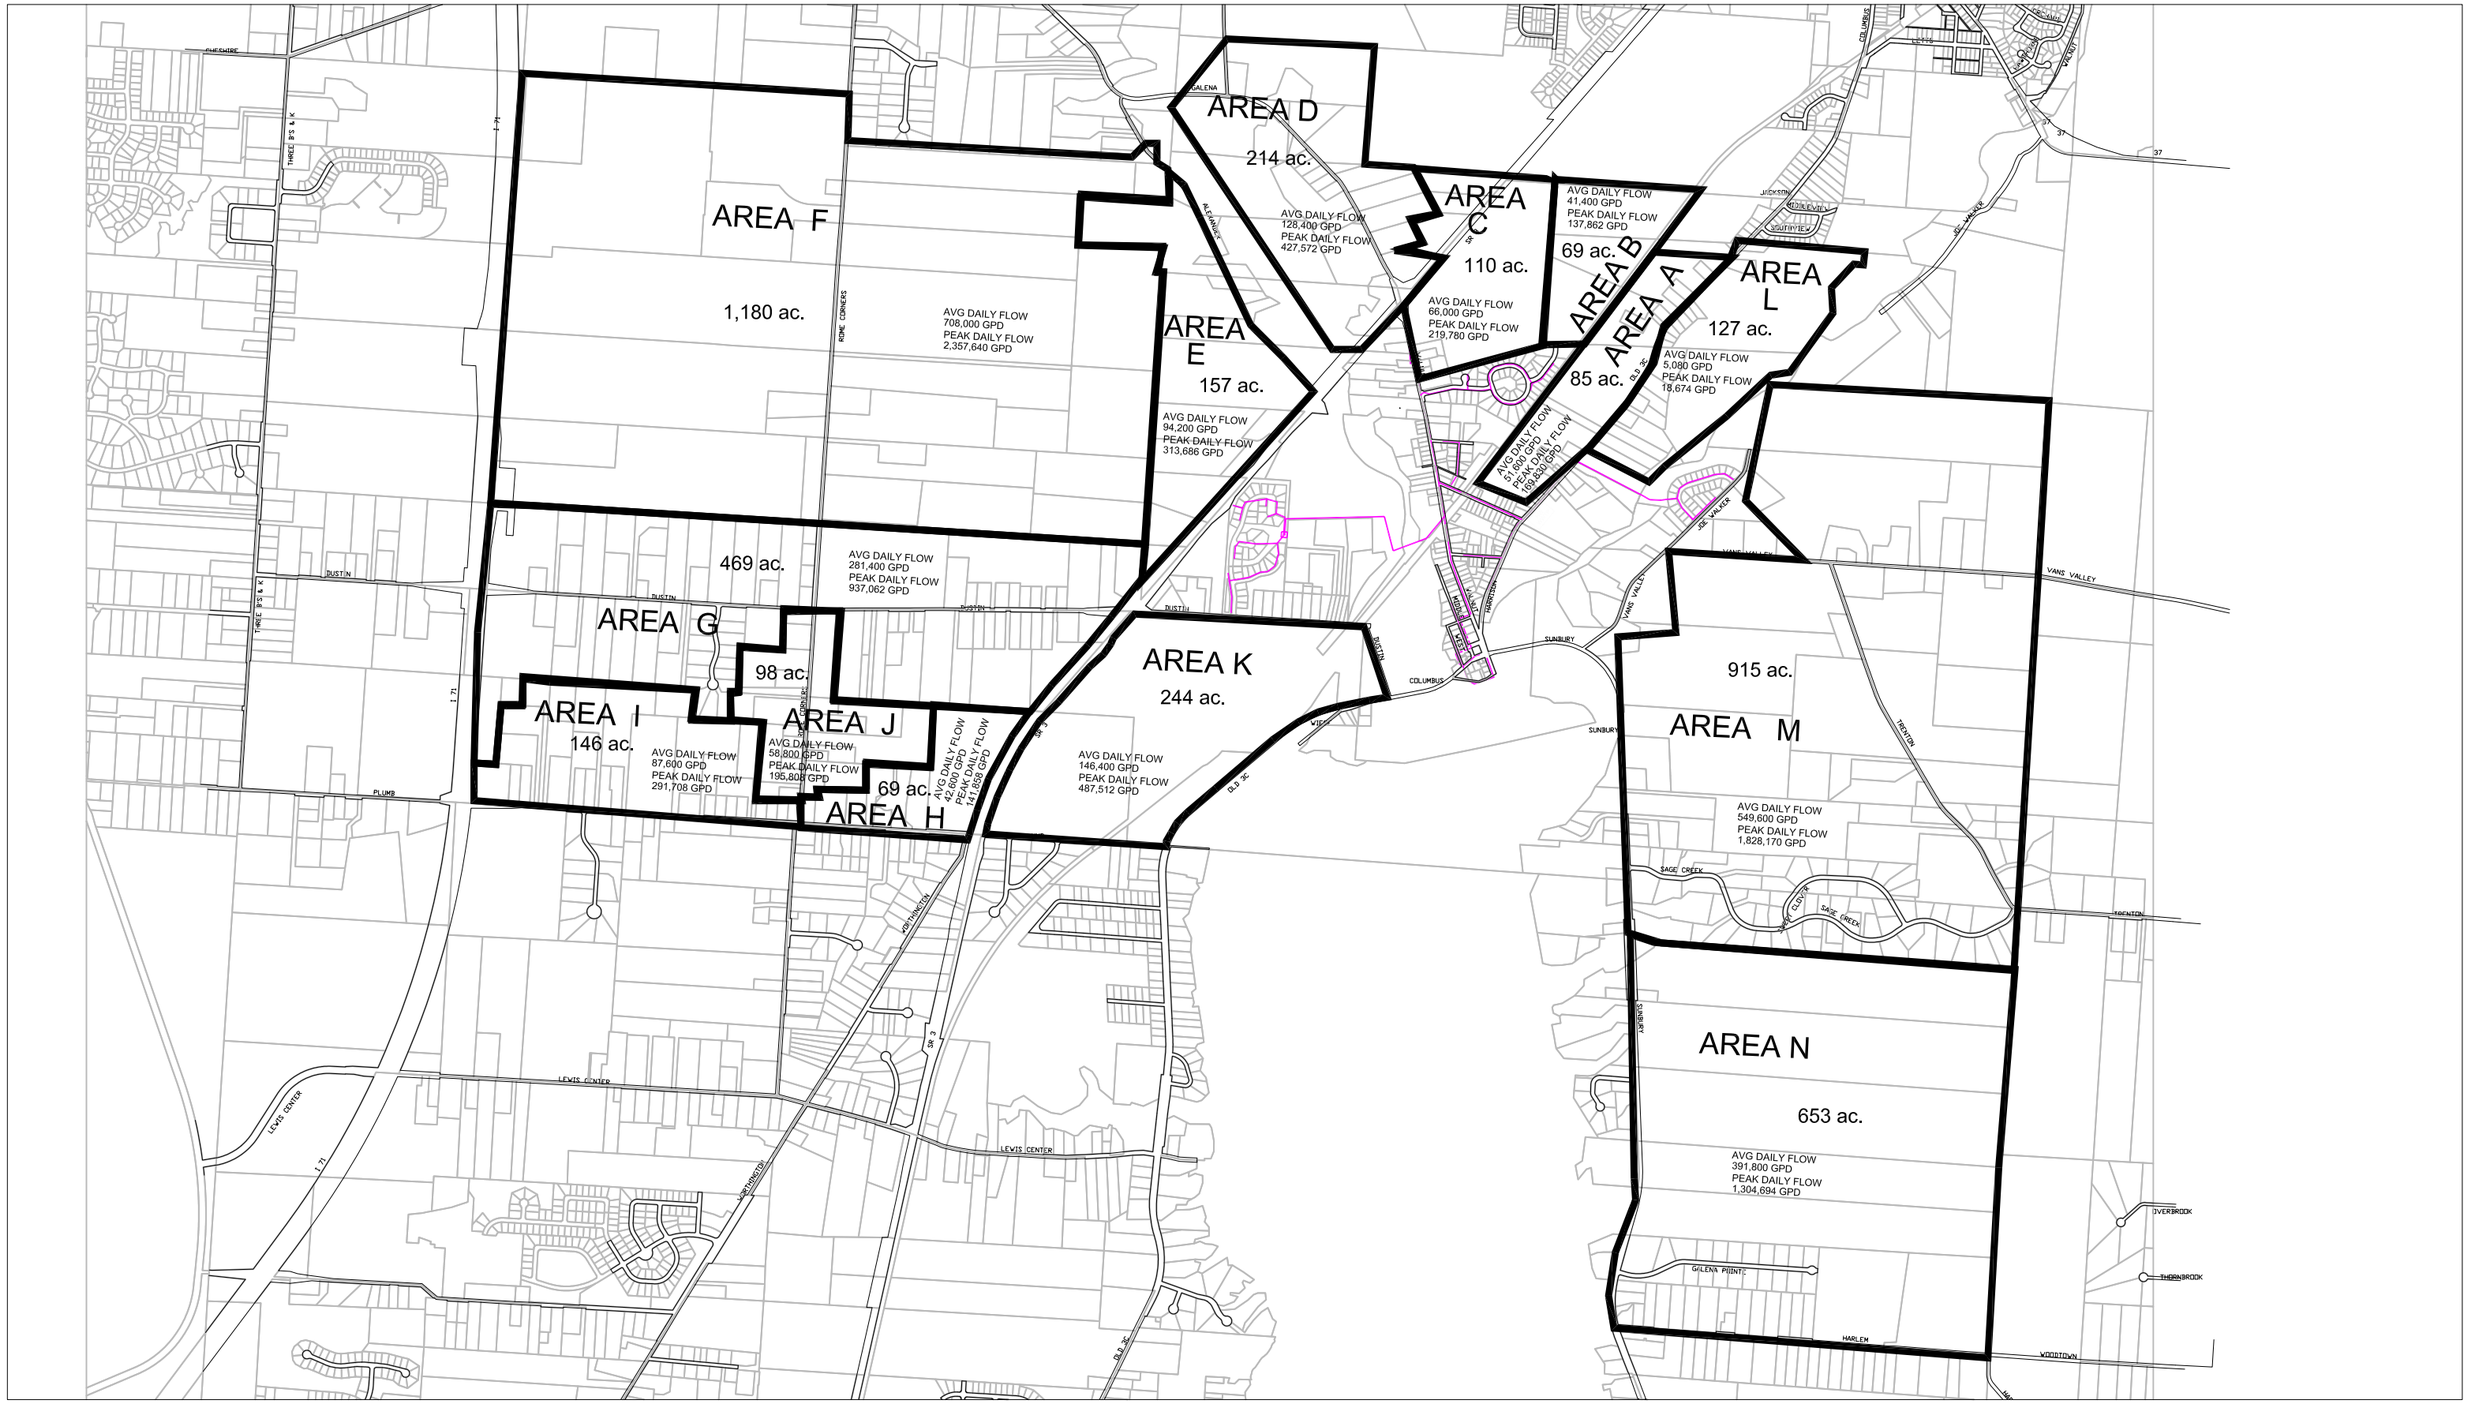

REFERENCE: ACAD DWG P. BROCK 03/20/06	SEWER AREAS	VILLAGE OF GALENA SANITARY SEWER MASTER PLAN	POGGEMEYER DESIGN GROUP
JOB #3550-030	OHIO		
FILE: SEWERS.DWG	PLATE FOUR		